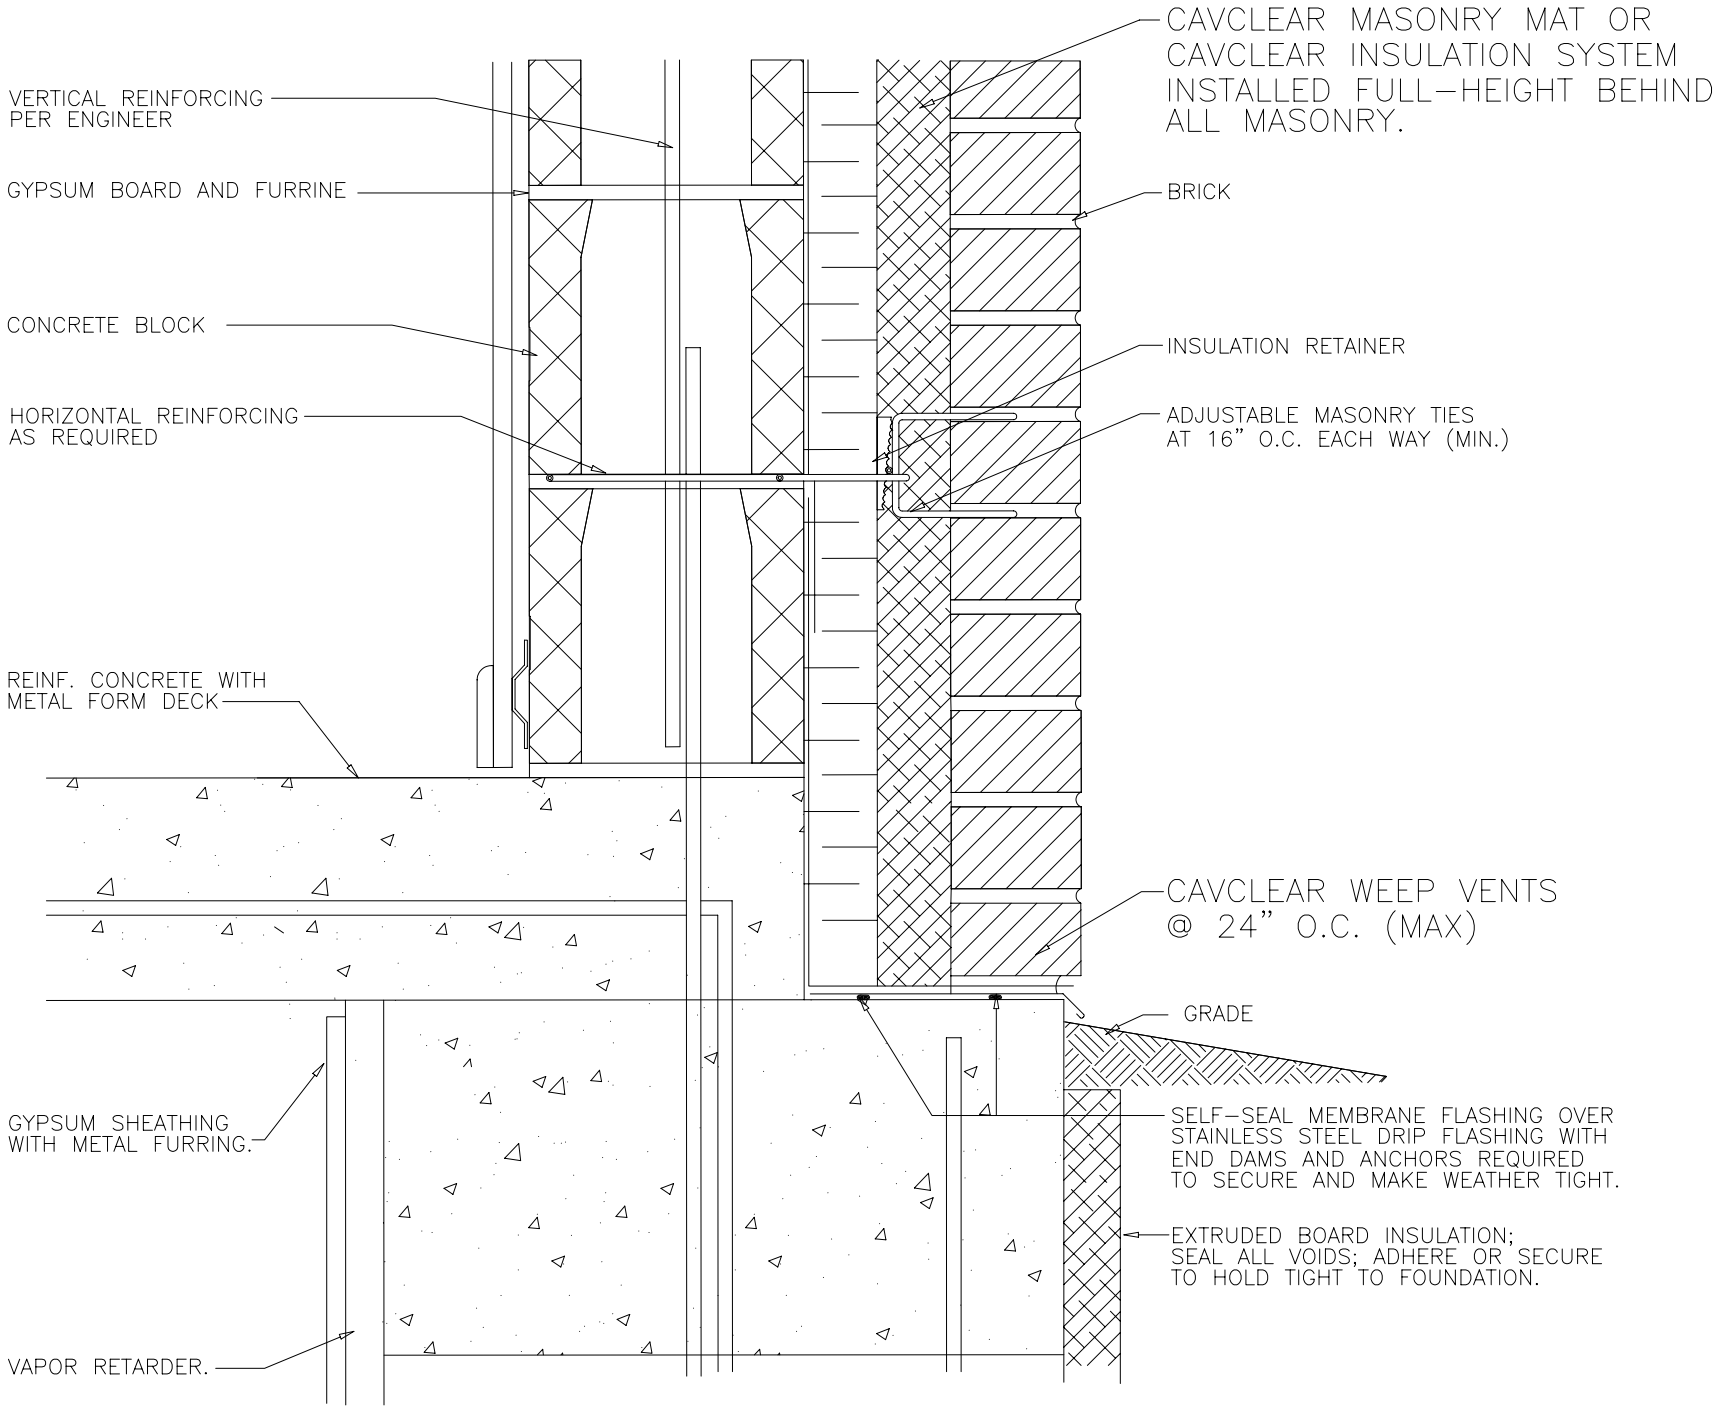

FOUNDATION OR BRICK LEDGE DETAIL