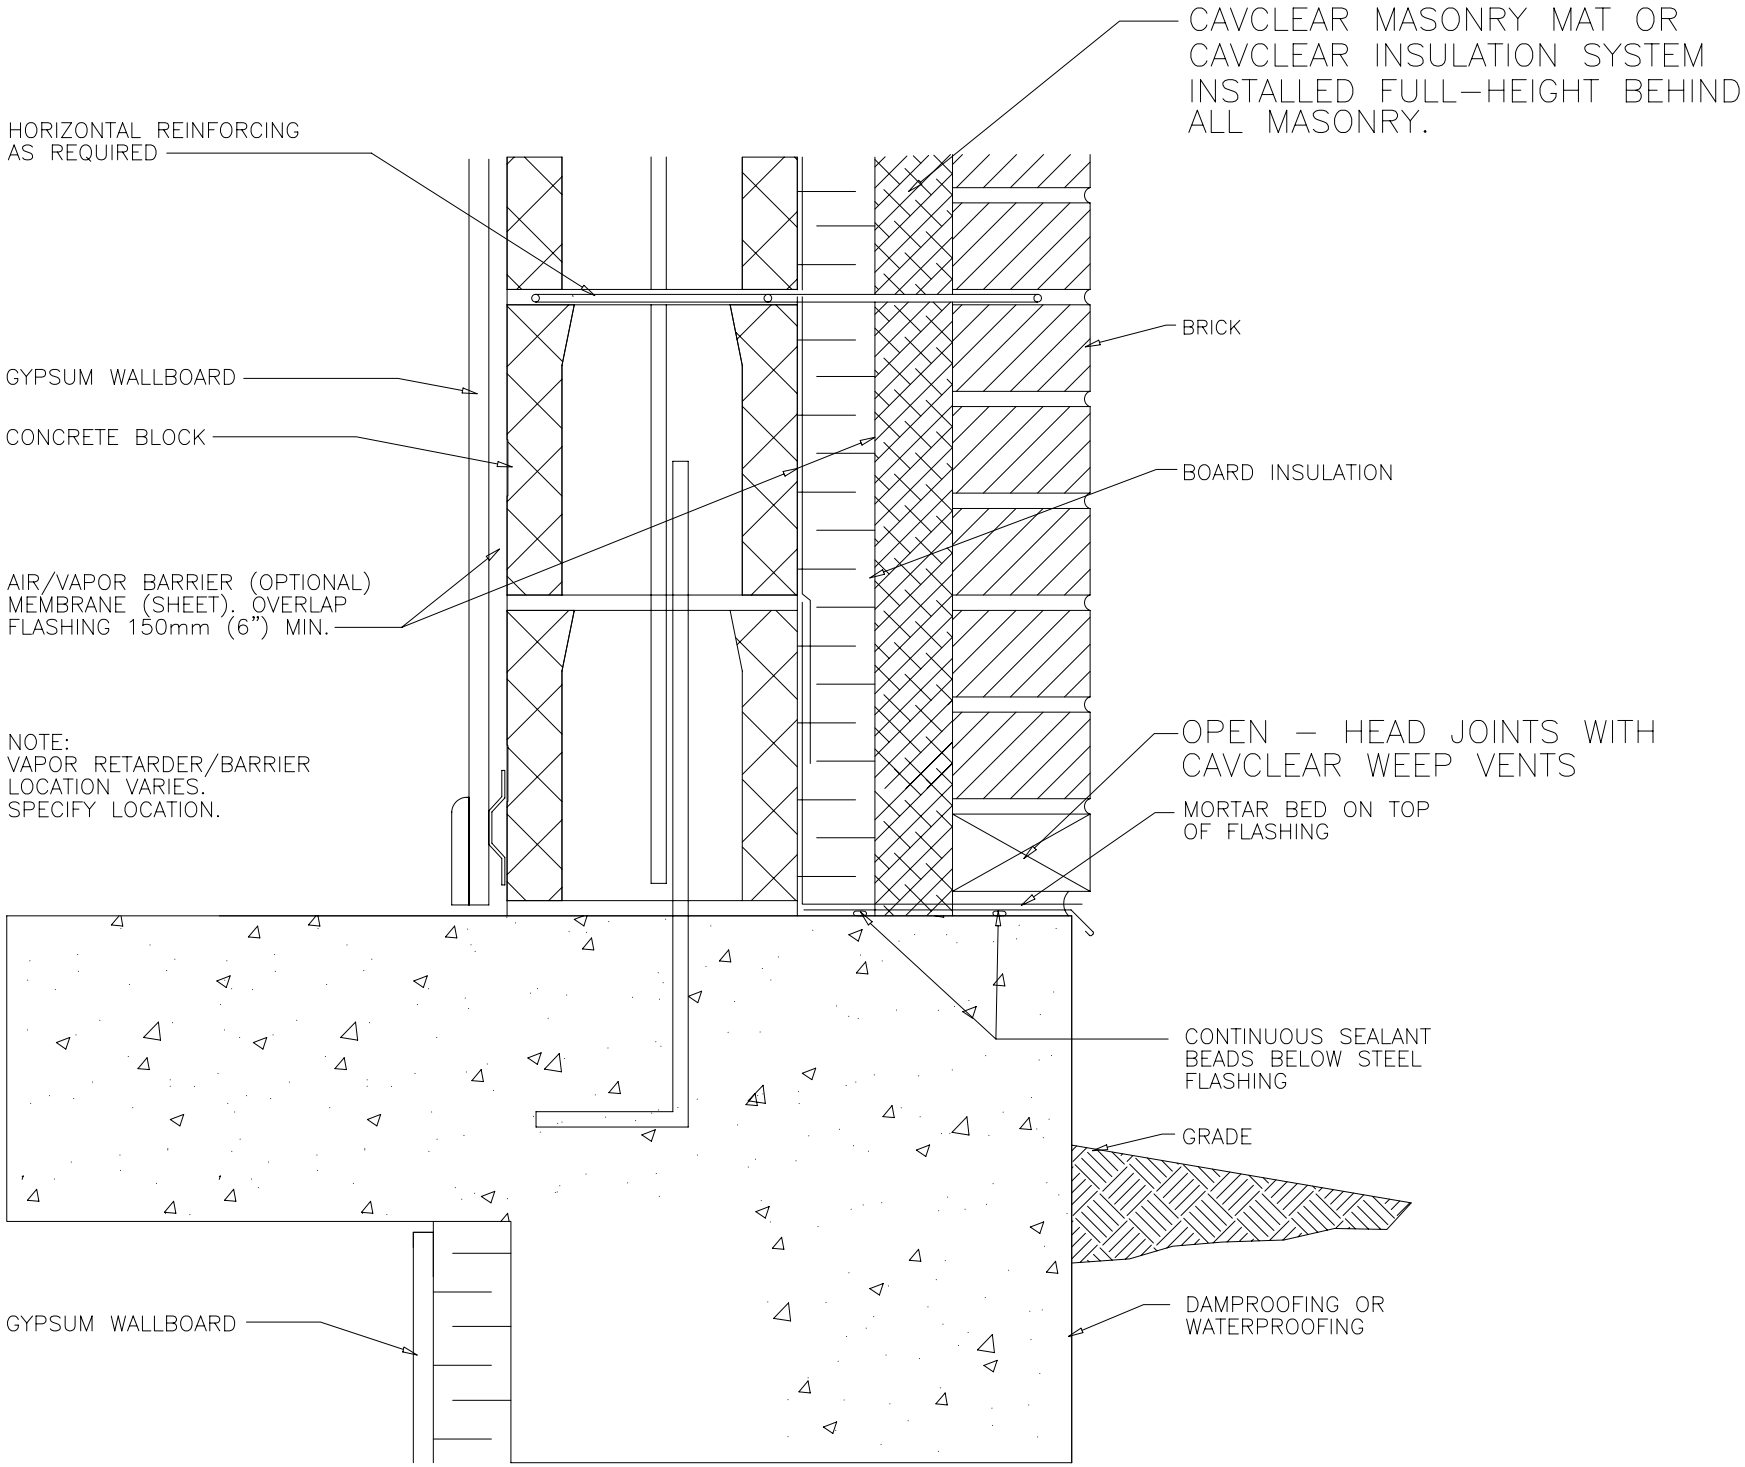

FOUNDATION WITH BRICK LEDGE DETAIL